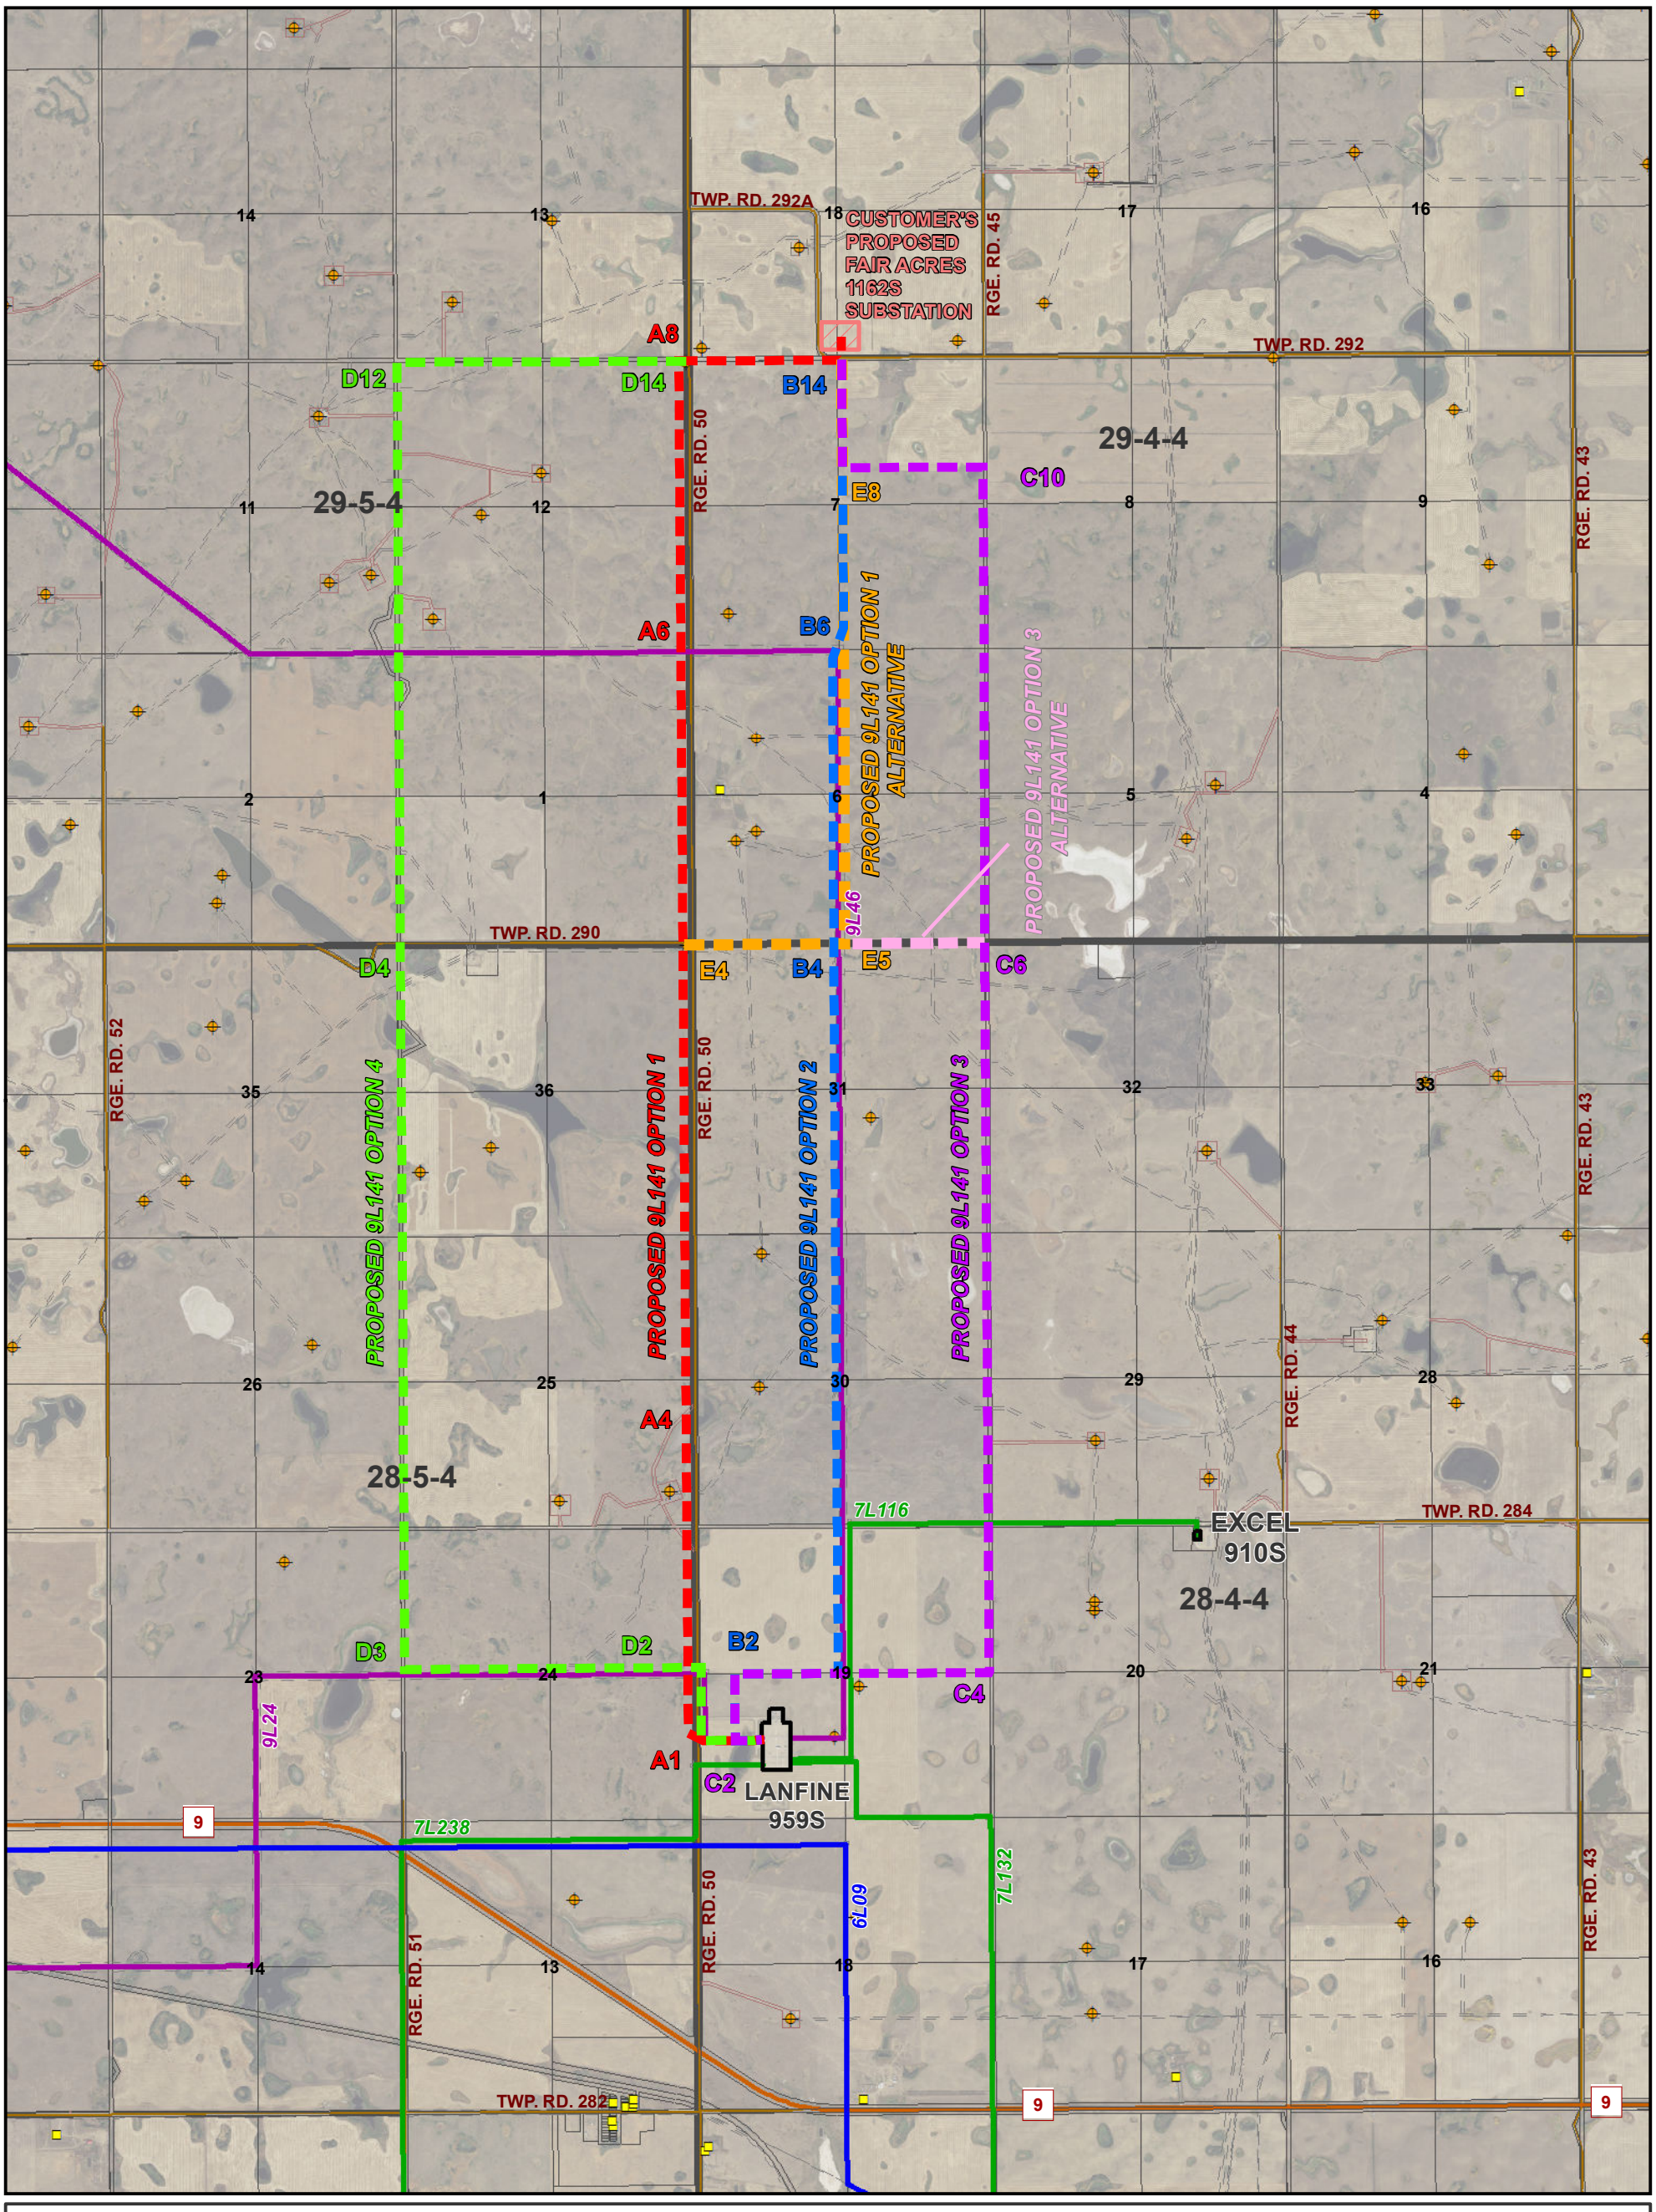


A1 Proposed Route Node
Proposed 240 kV Transmission Line Route Option 1
Proposed 240 kV Transmission Line Route Option 1 Alt.
Proposed 240 kV Transmission Line Route Option 2
Proposed 240 kV Transmission Line Route Option 3
Proposed 240 kV Transmission Line Route Option 3 Alt.
Proposed 240 kV Transmission Line Route Option 4
Customer's Proposed Substation Boundary
Existing Substation Footprint
Existing 500 kV Transmission Line
Existing 240 kV Transmission Line

Existing 144 kV Transmission Line
Existing 72 kV Transmission Line
Residence
Surface Well Site
Existing Disposition
Road
Existing Easement Right of Way
Parcel Boundary

N W E S

0 0.5 1 Kilometres
0 0.25 0.5 Miles

*NOTES:*
*- Only facilities in the vicinity of the project are shown.*




INDEX MAP

ATCO Energy Systems

# Oyen Solar East Connection Transmission Project

## PROPOSED ROUTE MOSAIC MAP

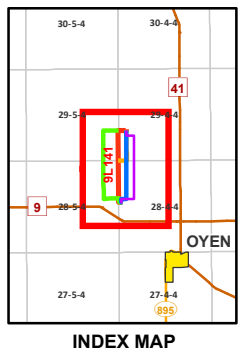**May 2025**

RS-9L141 - N2 - 01

CREDIT NOTES
Alberta Data Partnerships, IHS Markit, Imagery: Maxar 2017

This map is the property of ATCO. This map is not intended to be used in place of Alberta One Call.
*Always practice extreme caution when near power*

Cartography By: TO | Approved By: NH | 1:35,000 at Tabloid | Projection: NAD 1983 UTM Zone 12N | File Name: 9L141_Oyen_Solar_East_Connection_Transmission_Project_RouteMosaic